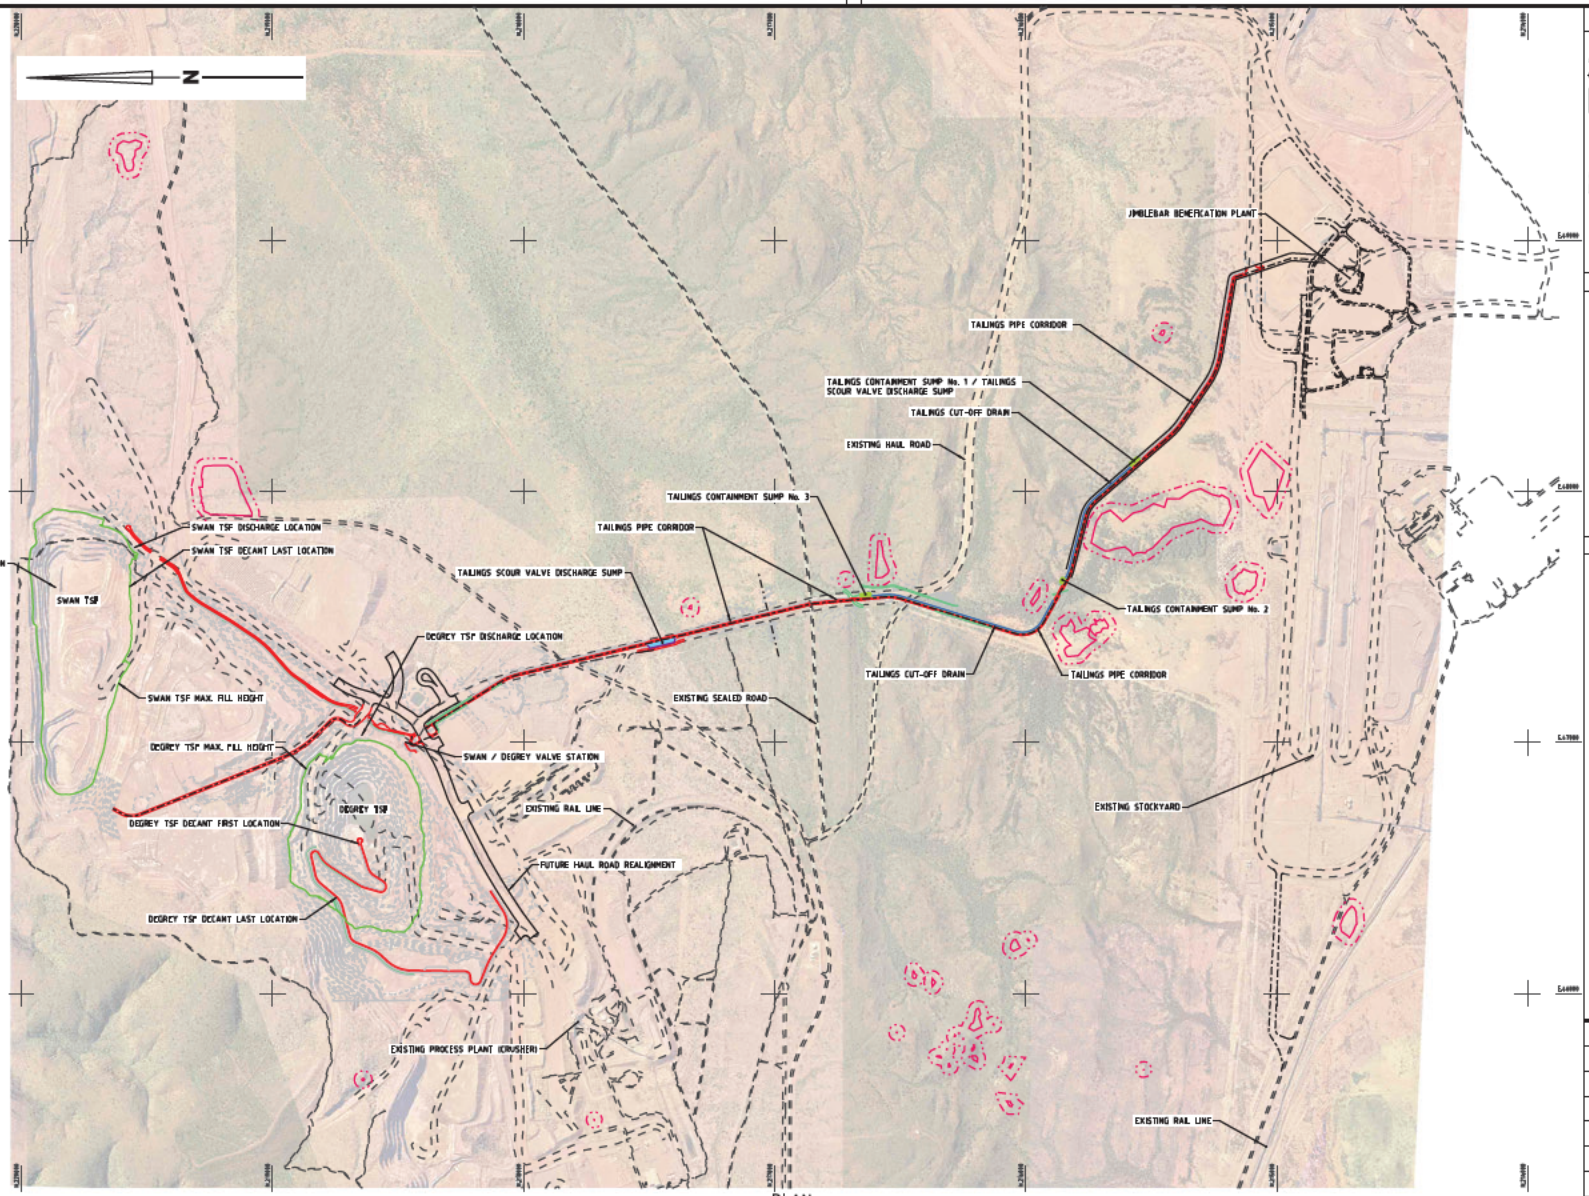

PLAN
SCALE 1:10,000

LOCALITY PLAN

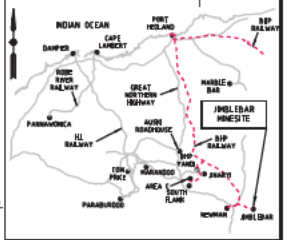

GENERAL NOTES

1. ALL DIMENSIONS IN METERS UNLESS NOTED OTHERWISE.
2. CONSTRUCTION ACTIVITES NOT TO EXCEED PROJECT BOUNDARY.
3. ALL EARTHWORKS TO BE CONSTRUCTED IN ACCORDANCE WITH BHP SPEC-000-C-00105
4. ALL COORDINATES ARE TO EASTERN PROJECTION GRID (EPG94)
5. ALL LEVELS ARE BASED ON AUSTRALIAN HEIGHT DATUM

LEGEND

- CONTROL LINE / PIPE CENTRELINE
- UN-SEALED ROAD EDGE
- UN-SEALED ROAD SHOULDER
- ROAD EARTHWORKS
- OPEN DRAIN (STORMWATER)
- TAILINGS CUT-OFF DRAIN
- EXISTING ROAD EDGE
- EXISTING CONTOURS
- PLANT ROAD EDGE
- TAILINGS CONTAINMENT SUMP
- TAILINGS SCOUR VALVE DISCHARGE SUMP
- HERITAGE EXCLUSION ZONE
- HERITAGE EXCLUSION ZONE 30,0m BUFFER

200 0 200 400 600 Metres

SCALE 1 : 10000

WAID STANDARD DESIGN CRITERIA CIVIL WORK EARTHWORKS, DRAINAGE AND SEAL	DESC-000-C-00002/3
CONTRACT NUMBER OR PURCHASE ORDER NUMBER	
REFERENCE DOCUMENTS	DOC NO

CONSTRUCTION AS-BUILT (RED INK)	COMMISSIONING AS-BUILT (BLUE INK)
COMPANY	COMPANY
SIGNATURE	SIGNATURE
NAME	NAME
PROJECT CODE	PROJECT CODE
☐ DRAWING MARKED UP	☐ DRAWING MARKED UP
☐ NO CHANGE	☐ NO CHANGE

NO	DATE	REVISION COMMENT TO INCLUDE PROJECT CODE FOR ALL REVISIONS	APPROVED
B	24.01.25	MP03605 - JIMBLEBAR BENEFICIATION - JIMBLEBAR RE-ISSUED FOR INFORMATION	
A	18.12.24	MP03605 - JIMBLEBAR BENEFICIATION - JIMBLEBAR ISSUED FOR INFORMATION	

INFO TO COMPLETE

DRAWING STATUS REVIEW	SIGNED	DATE	REV
INFORMATION ONLY			
AS BUILT			
CONSTRUCTION MAY PROCEED			
CONSTRUCTION MAY PROCEED EXCEPT AS NOTED			
REVISE AND RESUBMIT			

INFO/REVIEWER TO COMPLETE

COMPANY

SIGNED

THIS DRAWING HAS BEEN REVIEWED FOR GENERAL COMPLIANCE TO SCOPE AND COMPANY STANDARDS

ENGINEER/CONTRACTOR TO COMPLETE

COMPANY CH2M

DESIGNED BY [redacted]

DRAWN BY

CHECKED BY

DESIGN & HSEC APPROVED BY

BHP

BHP Iron Ore Pty Ltd ABN 46 008 700 981

ORE HANDLING - BENEFICIATION PLANT
CIVIL WORKS
TAILINGS AND DECANT PIPELINES
GENERAL ARRANGEMENT - PART V APPROVAL

SCALE 1:10,000 | A1 | DRG. NO. 170 M 00149 /B

U:\Transition\Calibre\Perth\CEJV-Projects\2021\COPP21180_Jimblebar_Beneficiation_EPCM\10_Drawings\1017_Y\01_Drgs\170-M-00149.dgn

0 10 20 30 40 50 60 70 80 90 100 110 120 130 140 150 160 170 180 190 200

THIS DOCUMENT IS UNCONTROLLED WHEN PRINTED OR DOWNLOADED AND SHOULD BE DISCARDED AFTER USE.IT IS YOUR RESPONSIBILITY TO ENSURE THAT YOU USE THE MOST RECENT REVISION OF THIS DOCUMENT.