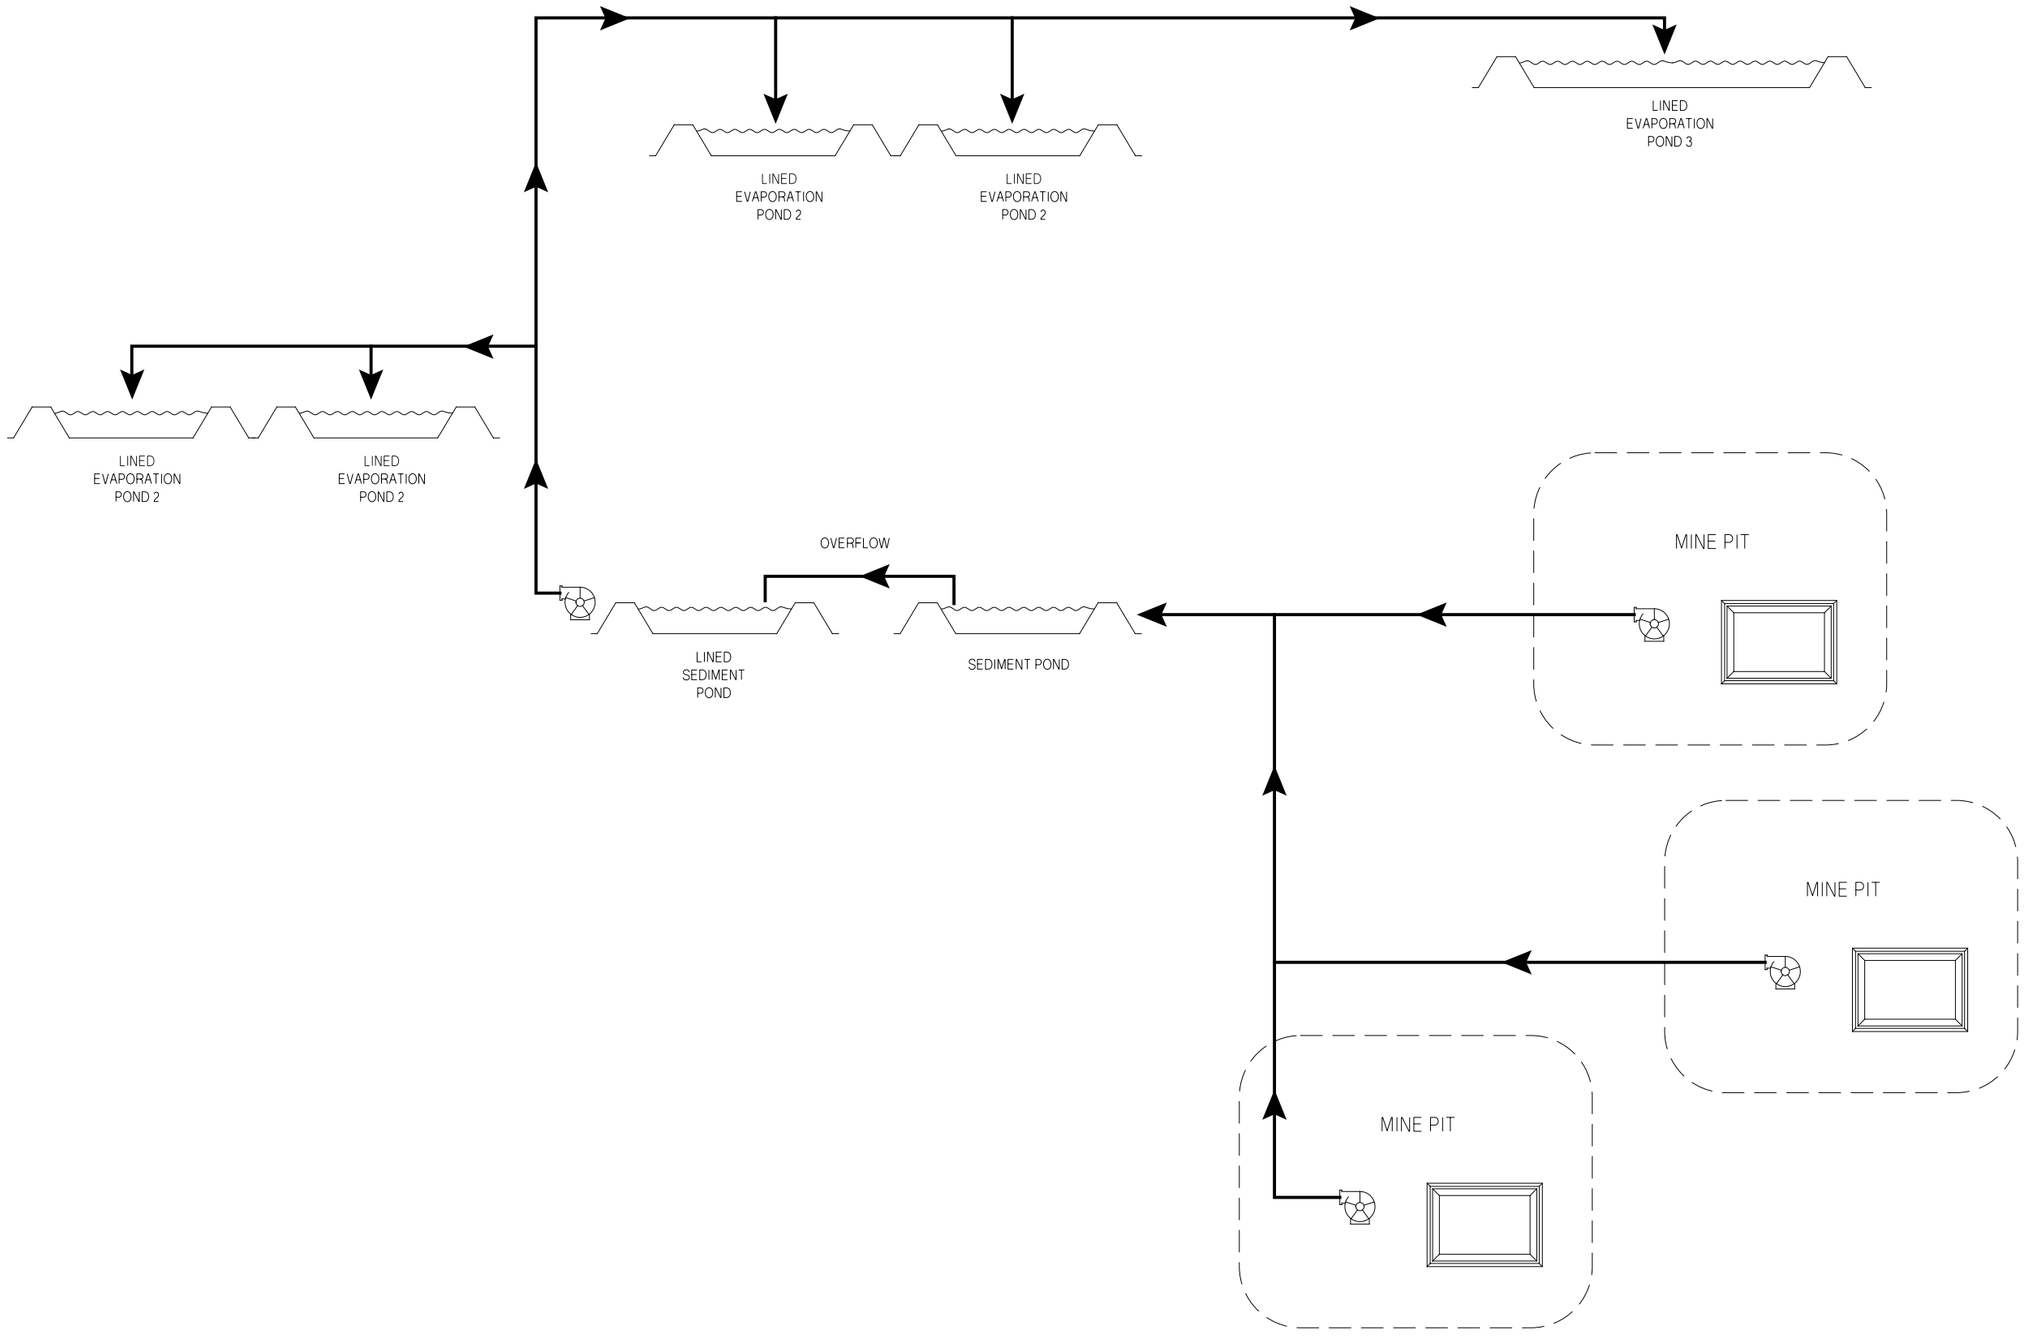

REF DRG NUMBER	REFERENCE DRAWING DESCRIPTION	REV	DATE	REVISION DESCRIPTION	DES	DRN	CHK	APP	CRT
		A	25.05.26	ISSUED FOR INFORMATION ONLY - NOT FOR CONSTRUCTION	MN	CR	MN	MN	

CLIENT PROJECT NUMBER

NOT FOR CONSTRUCTION

AQ2
Ground Floor, 1 Howard Street
Perth, WA 6000
Telephone: (08) 9293229733
www.aq2.com.au

DESIGNED BY: M. NICHOLLS	DATE 15.05.26	
DRAWN BY: C. REEVES	DATE 25.05.26	
CHECKED BY: M.NICHOLLS	DATE --	
APPROVED BY: M.NICHOLLS	DATE --	
CERTIFIED BY:	DATE	
PROJECT No: 514I		

RAMELIUS ROE GOLD PROJECT
PIT DEWATERING MANAGEMENT PLAN
SETTLING AND EVAPORATION PONDS
FLOW SCHEMATIC

SCALE N/A | A1 | DRAWING NUMBER 514I-002 | REV A