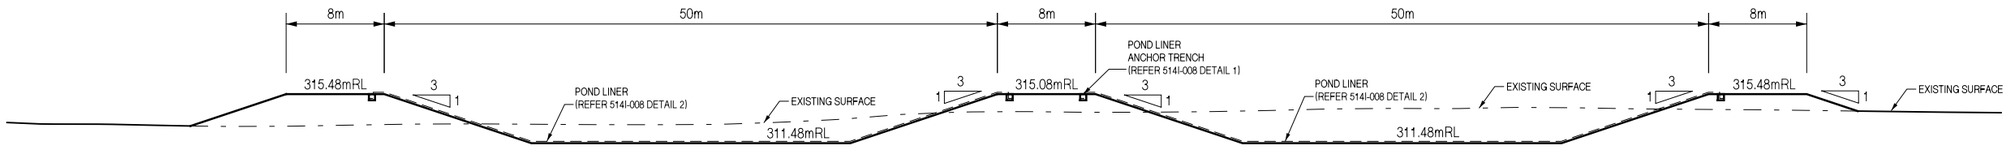

A / 514I-003 SECTION A
SEDIMENT POND

A / 514I-003 SECTION A
LINED SEDIMENT POND

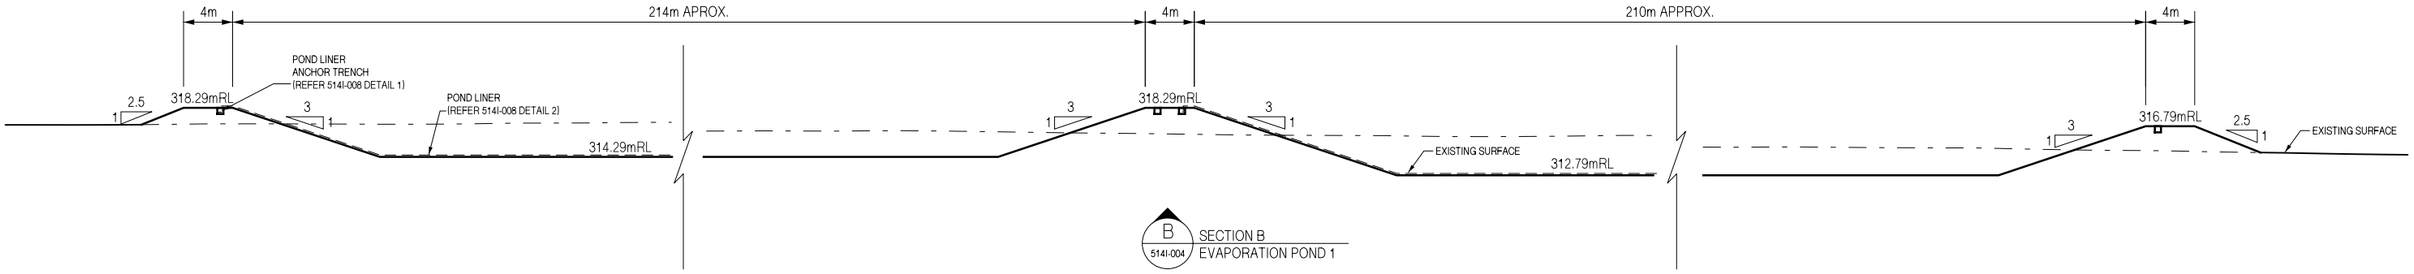

B / 514I-004 SECTION B
EVAPORATION POND 1

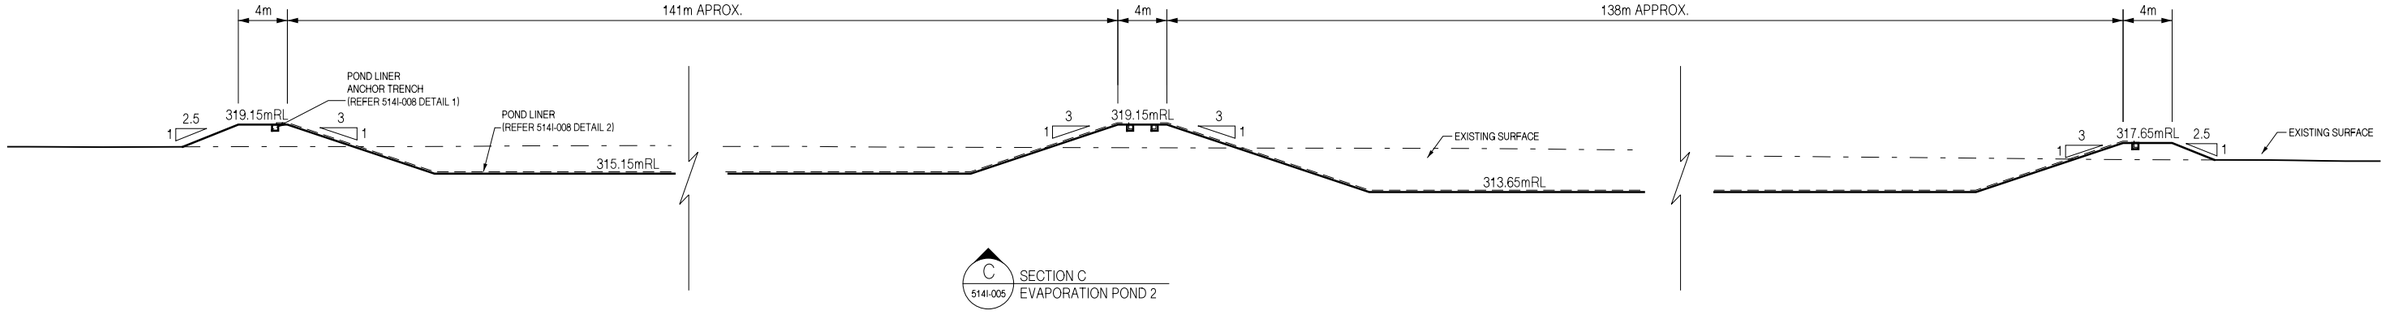

C / 514I-005 SECTION C
EVAPORATION POND 2

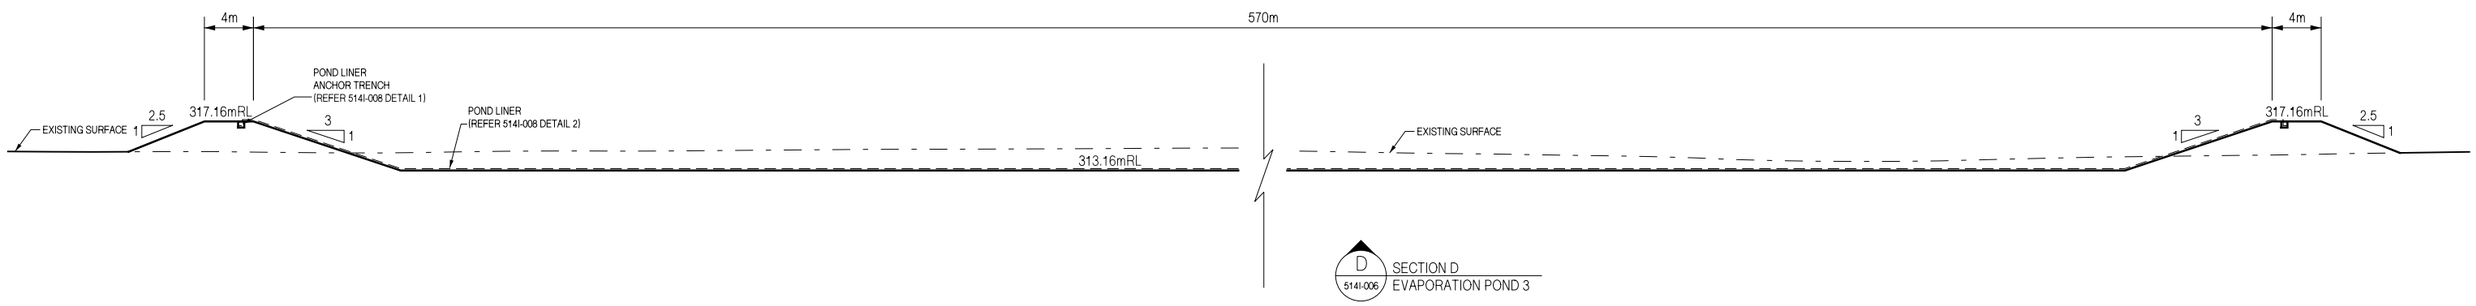

D / 514I-006 SECTION D
EVAPORATION POND 3

REF DRG NUMBER	REFERENCE DRAWING DESCRIPTION	REV	DATE	REVISION DESCRIPTION	DES	DRN	CHK	APP	CRT
		A	25.05.26	ISSUED FOR INFORMATION ONLY - NOT FOR CONSTRUCTION	MN	CR	MN	MN	

CLIENT PROJECT NUMBER

NOT FOR CONSTRUCTION

AQ2
Ground Floor, 1 Howard Street
Perth, WA 6000
Telephone: (08) 9293229733
www.aq2.com.au

DESIGNED BY: M. NICHOLLS	DATE 15.05.26
DRAWN BY: C. REEVES	DATE 25.05.26
CHECKED BY: M.NICHOLLS	DATE --
APPROVED BY: M.NICHOLLS	DATE --
CERTIFIED BY:	DATE
PROJECT No: 514I	

RAMELIUS ROE GOLD PROJECT
PIT DEWATERING MANAGEMENT PLAN
SETTLING AND EVAPORATION PONDS
POND CROSS SECTIONS

SCALE 1:250 | A1 | DRAWING NUMBER 514I-007 | REV A