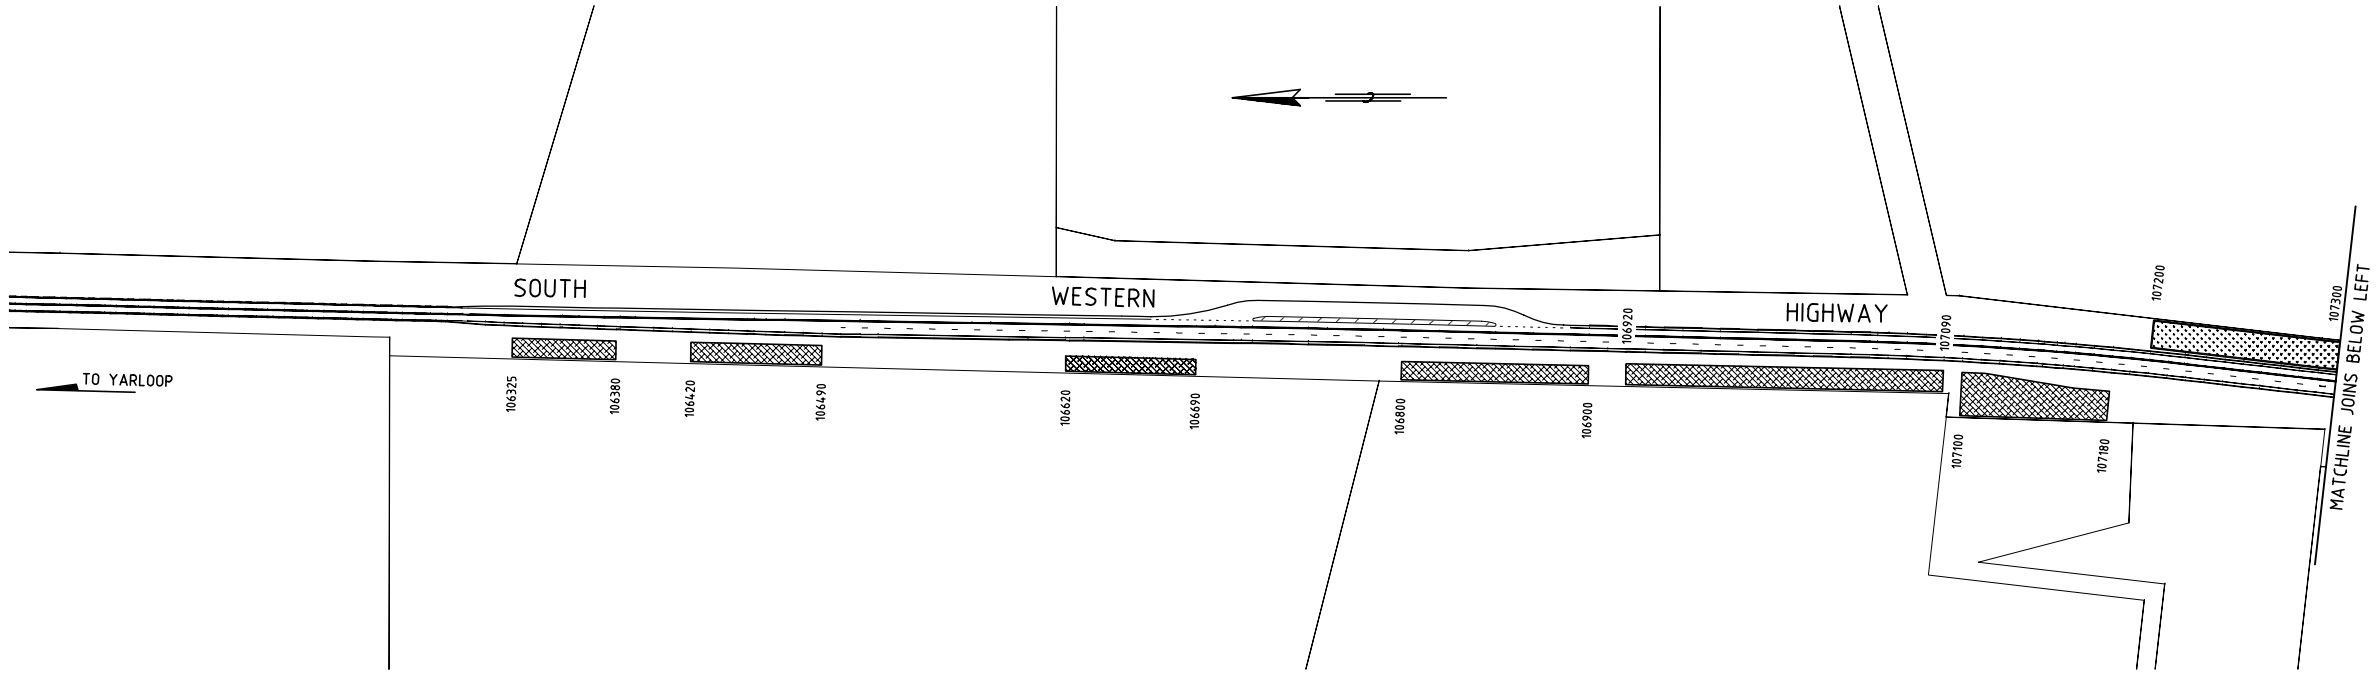

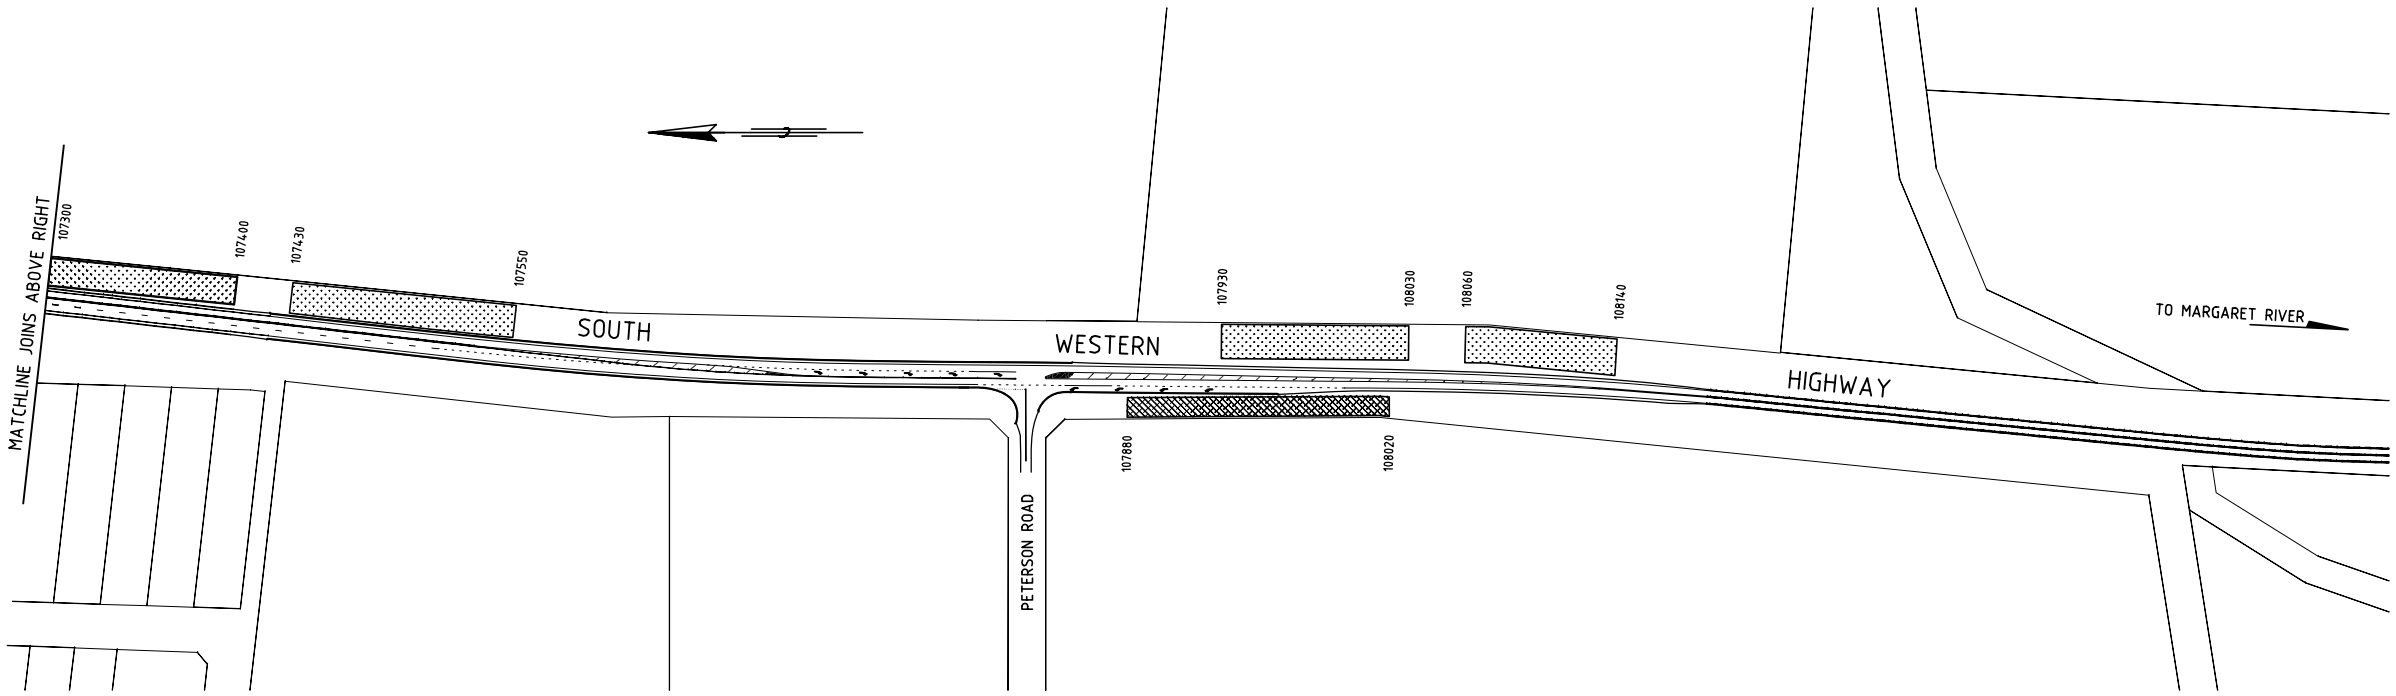

SPECIES	COMMON NAME	Quantity
AGONIS FLEXUOSA	Willow myrtle	30
ALLOCASUARINA FRASERIANA	Sheoak	20
ALLOCASUARINA HUMILIS	Dwarf casuarina	20
BANKSIA GRANDIS	Bull banksia	20
CALLISTEMON VIMINALIS	Weeping bottlebrush	20
CALOTHAMNUS QUADRIFIDUS	One-sided bottlebrush	20
EUCALYPTUS CALOPHYLLA	Marri / red gum	20
EUCALYPTUS CORNUTA	Yate	20
EUCALYPTUS FICIFOLIA	Red-flowering Gum	20
EUCALYPTUS MARGINATA	Jarrah	20
EUCALYPTUS PATENS	Swan River blackbutt	20
EUCALYPTUS RUDIS	Flooded gum	20
EUCALYPTUS WANDOO	Wandoo	20
HAKEA LISSOCARPA	Honeybush	20
HAKEA VARIA	Varia	20
KUNZEA ERICIFOLIA		20
KUNZEA MICRANTHA	Micrantha	20
MELALEUCA INCANA	Grey swamp shrub	20
MELALEUCA LATERITIA	Robin redbreast	20
MELALEUCA PREISSIANA	Paperbark	20
MELALEUCA RHAPHIOPHYLLA	Swamp paperbark	20
MELALEUCA THYMOIDES	Sand wattle mytle	20
MELALEUCA UNCINATA	Broom Bush	20
MELALEUCA VIMINEA	Mohan	20
SOLLYA HETEROPHYLLA	Bluebell creeper	20
TOTAL		510

AMENDMENTS

No.	DATE	DESCRIPTION	APPROVED

NOTES

LEGEND

RIP, MOUND AND PLANT

INFILL AUGER PLANT

NOTES:

1.0 GENERAL
- 1.1 DRAWINGS TO BE READ IN CONJUNCTION WITH SPECIFICATION. REFER TO THE SCHEDULES IN THE SPECIFICATION FOR COMPOSITION OF PLANT AND SEED MIXES.
- 1.2 SERVICE LOCTIONS ARE ONLY INDICATIVE AND MUST NOT BE USED FOR EXCAVATION. ACCURATE SERVICE LOCATIONS SHOULD BE INDENTIFIED PRIOR TO EXCAVATION.
- 1.3 TREES THAT WILL DEVELOP TRUNKS LARGER THAN 100mm SHALL NOT BE PLANTED CLOSER THAN 10m FROM THE PAINTED EDGE LINE OR DRIVING EDGE OF THE ROAD OR CLOSER THAN 3m FROM ADJACENT PROPERTY BOUNDARIES AND FENCE LINES.
- 1.4 SHRUBS & GROUND COVERS SHALL NOT BE PLANTED CLOSER THAN 6m FROM THE PAINTED EDGE LINE OR DRIVING EDGE OF THE ROAD OR CLOSER THAN 3m FROM ADJACENT PROPERTY BOUNDARIES OR FENCE LINES.
- 1.5 ALL PLANTING TO BE LOCATED TO PRESERVE THE VISIBILITY AND INTEGRITY OF ROAD SIGNS AND INTERSECTION SIGHT LINES.

2.0 RIP, MOUND AND PLANT
- 2.1 APPLY HERBICIDE CONTROL OF GLYPHOSPHATE 360 AT 3L/HA.
- 2.2 INITIAL SITE PREPARATION BY ROTARY HOEING ALONG RIP LINES.
- 2.3 RIP TO A MINIMUM DEPTH OF 500mm AND MOUND TO A MINIMUM HEIGHT OF 300mm.
- 2.4 APPLY GLYPHOSPHATE 360 AT A RATE OF 2L/HA AND SIMAZINE 500 AT A RATE OF 4L/HA PRIOR TO MULCH APPLICATION.
- 2.5 APPLY NATURAL MULCH MATERIAL EVENLY OVER MOUNDS TO ACHIEVE A MINIMUM 50-70mm COVER.
- 2.6 PLANT SEEDLINGS IN THE CENTRE OF THE MOUNDS DIRECTLY ABOVE THE RIP LINE, APPROXIMATELY 200m APART AND PLACE A FERTILISER TABLET 100mm DEEP AND 100mm AWAY FROM THE SEEDLING.

3.0 AUGER PLANTING
- 3.1 APPLY HERBICIDE CONTROL OF GLYPHOSPHATE 360 AT 3L/HA.
- 3.2 AUGER INDIVIDUAL SEEDLING HOLES WITH A CSIRO AUGER TO A MINIMUM DEPTH OF 500mm AT APPROXIMATELY 3m CENTRE SPACES.
- 3.3 APPLY NATURAL MULCH MATERIAL EVENLY OVER THE SITE TO ACHIEVE A MINIMUM 50-70mm COVER.
- 3.4 PLANT SEEDLING INTO PREPARED HOLES AND PLACE FERTILISER TABLET 100mm DEEP AND 100mm AWAY FROM EACH SEEDLING.

REFERENCES

TYPE OF GROUND SURVEY: DIGITAL

DATE OF CAPTURE:

ACCURACY:

RELEVANT PROJECT GRID: PCG84

Government of Western Australia
mainroads WESTERN AUSTRALIA
SOUTH WEST REGION
ROBERTSON DRIVE BUNBURY 6230
Telephone (08) 9725 5677 Fax (08) 9725 5666

DRAWN	VERIFIED
K. SMITH - APR 07	
DESIGNED	APPROVED
J. DELLA BONA	

SCALE 1:2000

MICROFILM DATE

A 1

SOUTH WESTERN HIGHWAY (H009)

PETERSON ROAD OVERTAKING LANE SECTION

106.30 - 108.23 SLK

LANDSCAPING PLAN

REPLANTS FOR WINTER 2008

LOCAL AUTHORITY (211) SHIRE OF HARVEY

DRAWING TYPE	DRAWING NUMBER	AMEND.
1404	200802-0133	

FILE NUMBER